Room Description: Workroom, Sterile Processing, Decontamination (CSDE1)	**NSF:** 360	CSDE1	
Sheet Description: Room/Equipment Isometric	**Scale:**	Sheet 1	of 7

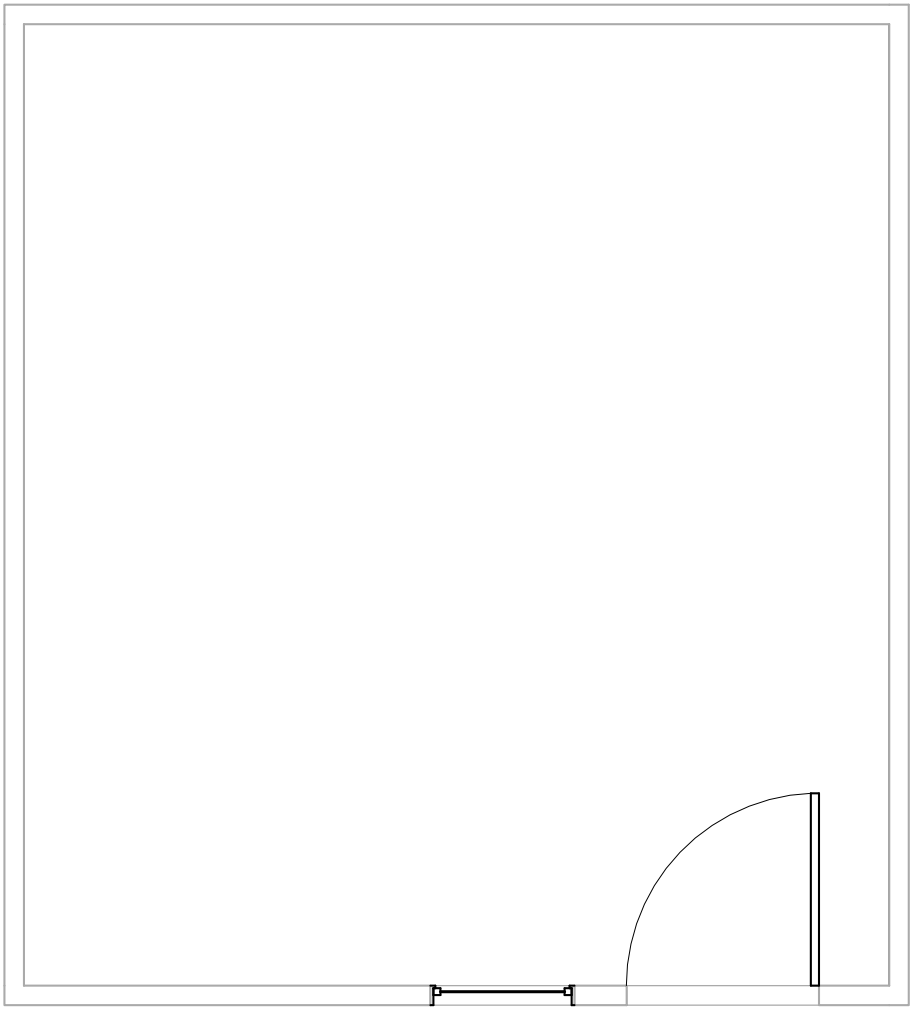

CSDE1 - CEILING MOUNTED EQUIPMENT PLAN

Room Description: Workroom, Sterile Processing, Decontamination (CSDE1)	**NSF:** 360	CSDE1	
Sheet Description: Ceiling Mounted Equipment Plan	**Scale:** 1/4" = 1'-0"	Sheet 2	of 7

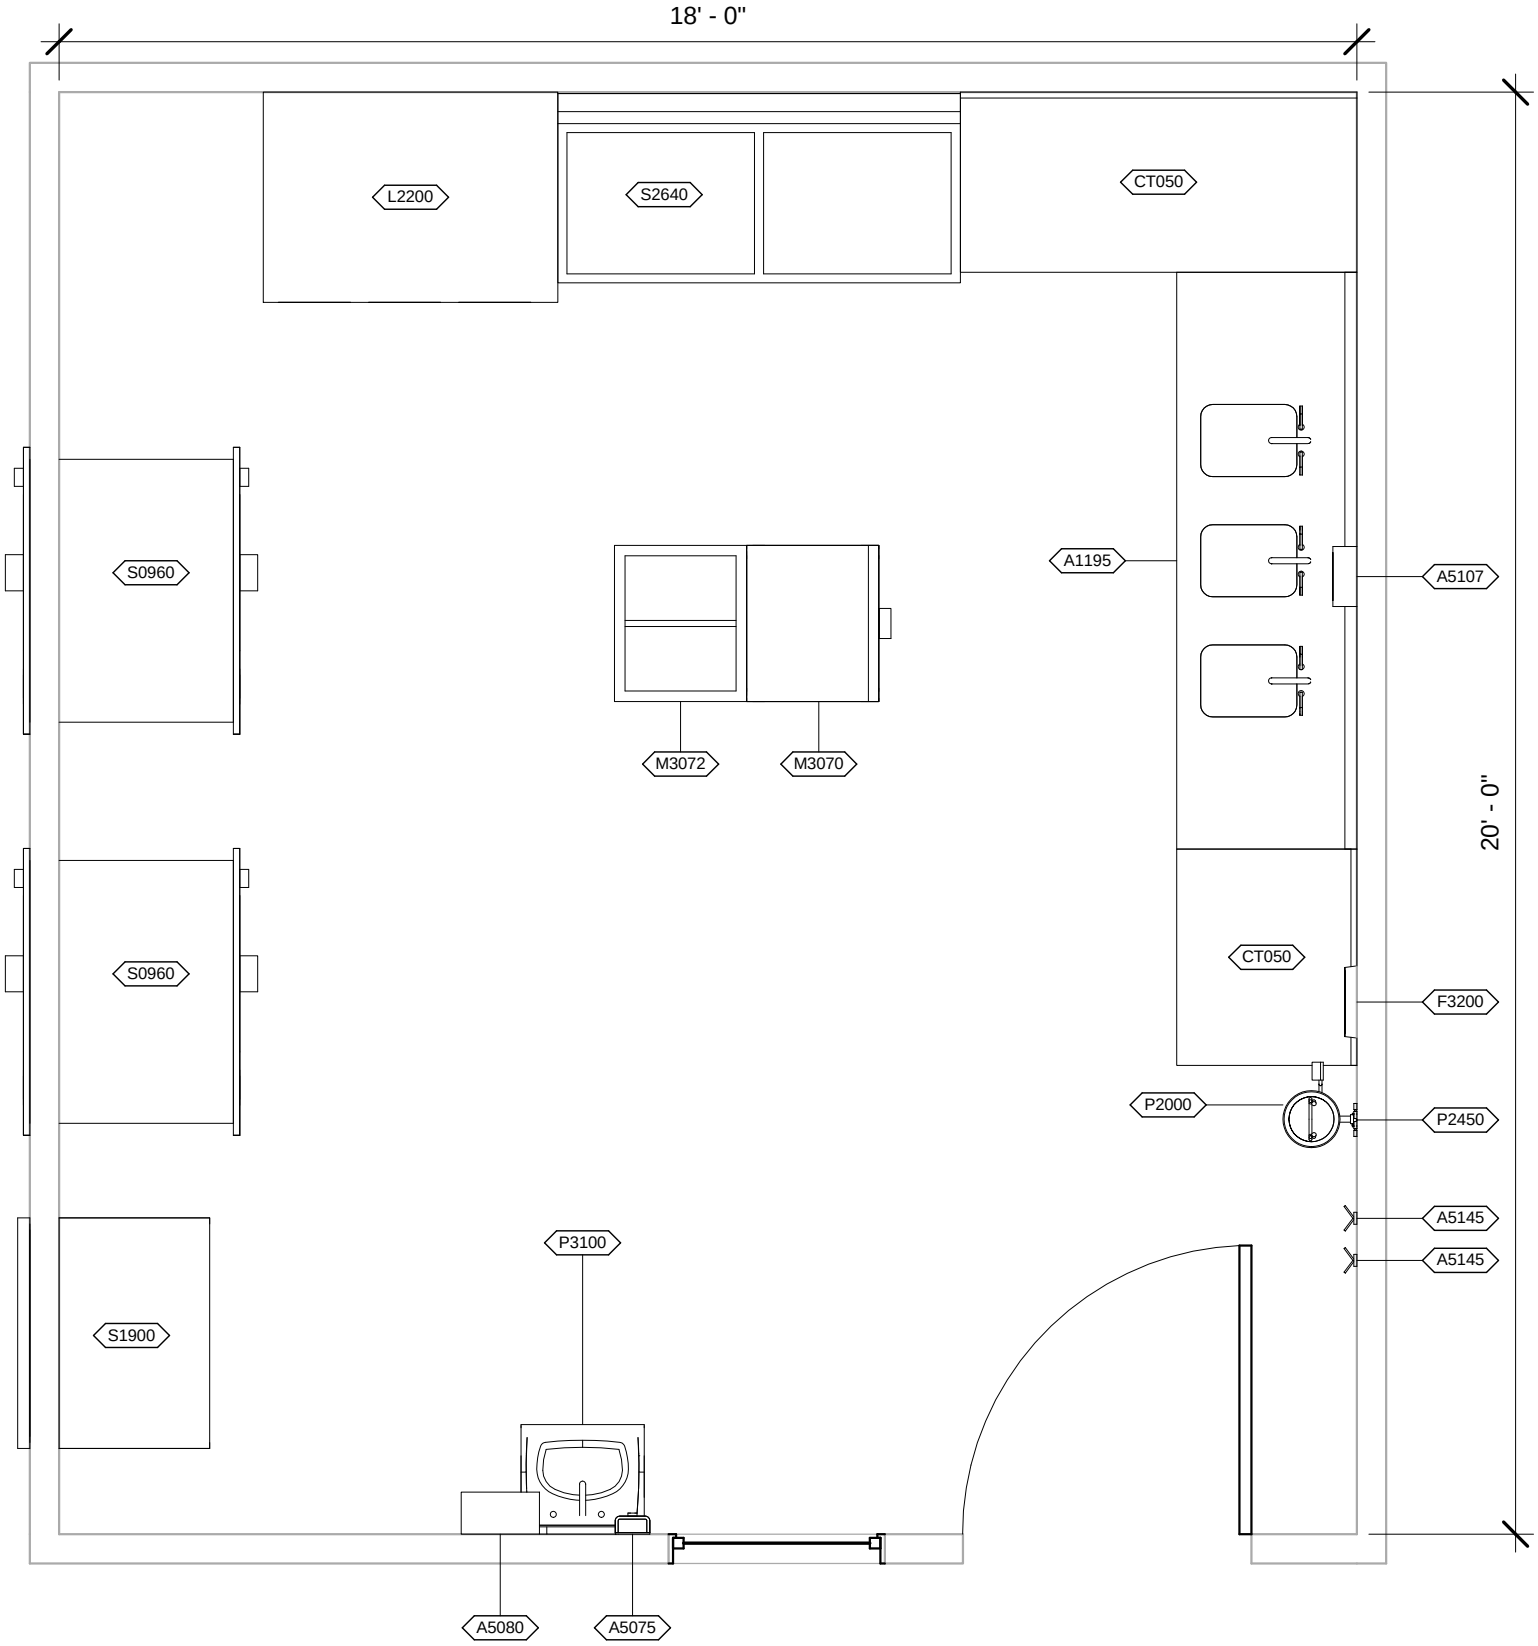

Room Description: Workroom, Sterile Processing, Decontamination (CSDE1)	**NSF:** 360	CSDE1	
Sheet Description: Equipment Plan	**Scale:** 3/8" = 1'-0"	Sheet 3	of 7

 

CSDE1 - NORTH ELEVATION

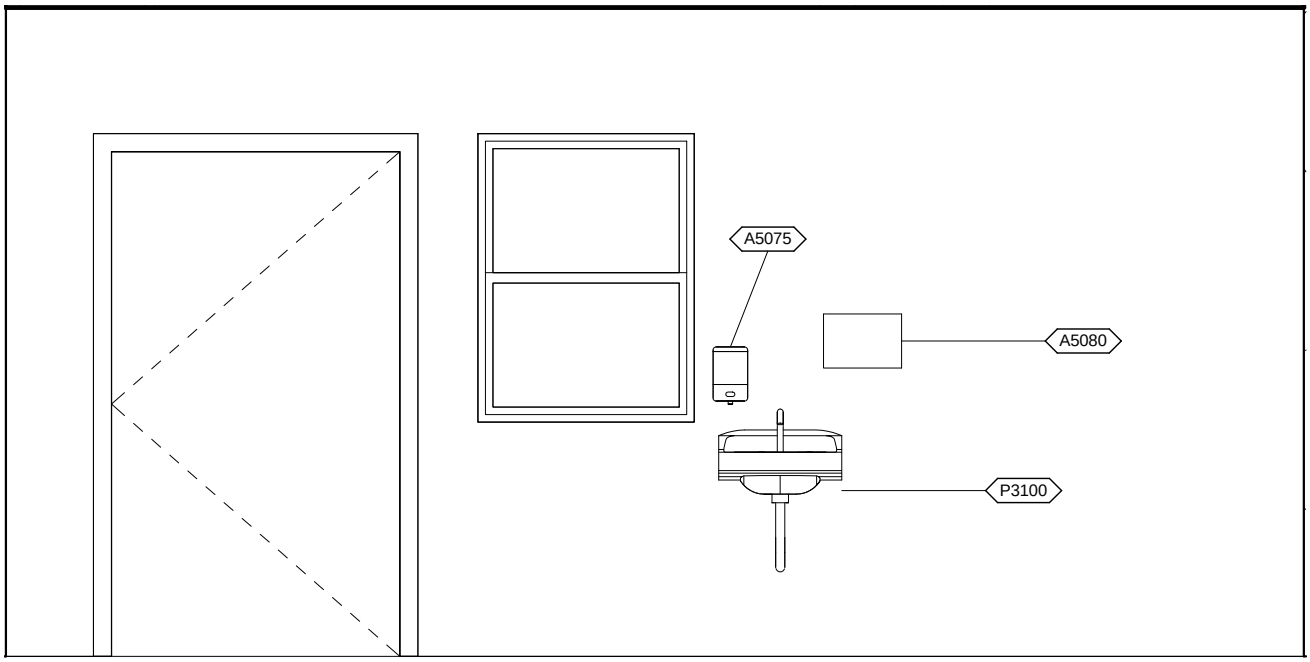

CSDE1 - SOUTH ELEVATION

Room Description: Workroom, Sterile Processing, Decontamination (CSDE1)	**NSF:** 360	CSDE1	
Sheet Description: Interior Room Elevations	**Scale:** 3/8" = 1'-0"	Sheet 4	of 7

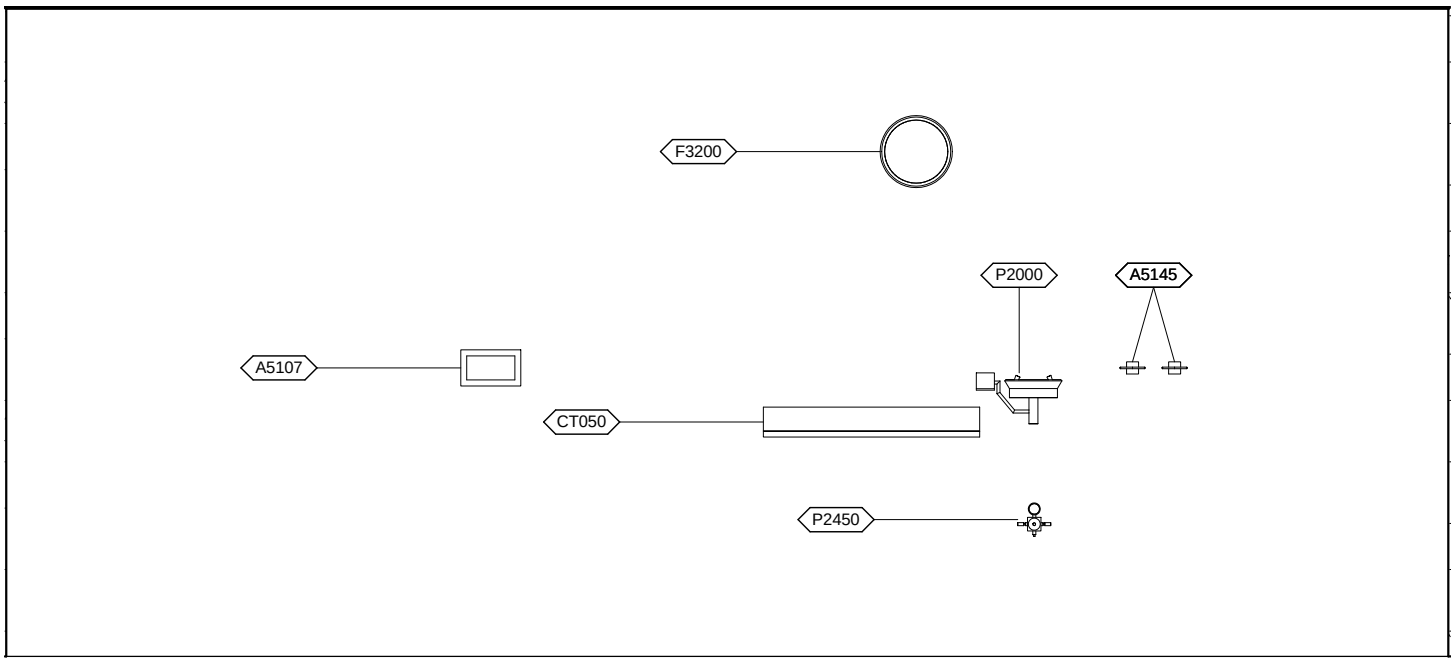

CSDE1 - EAST ELEVATION

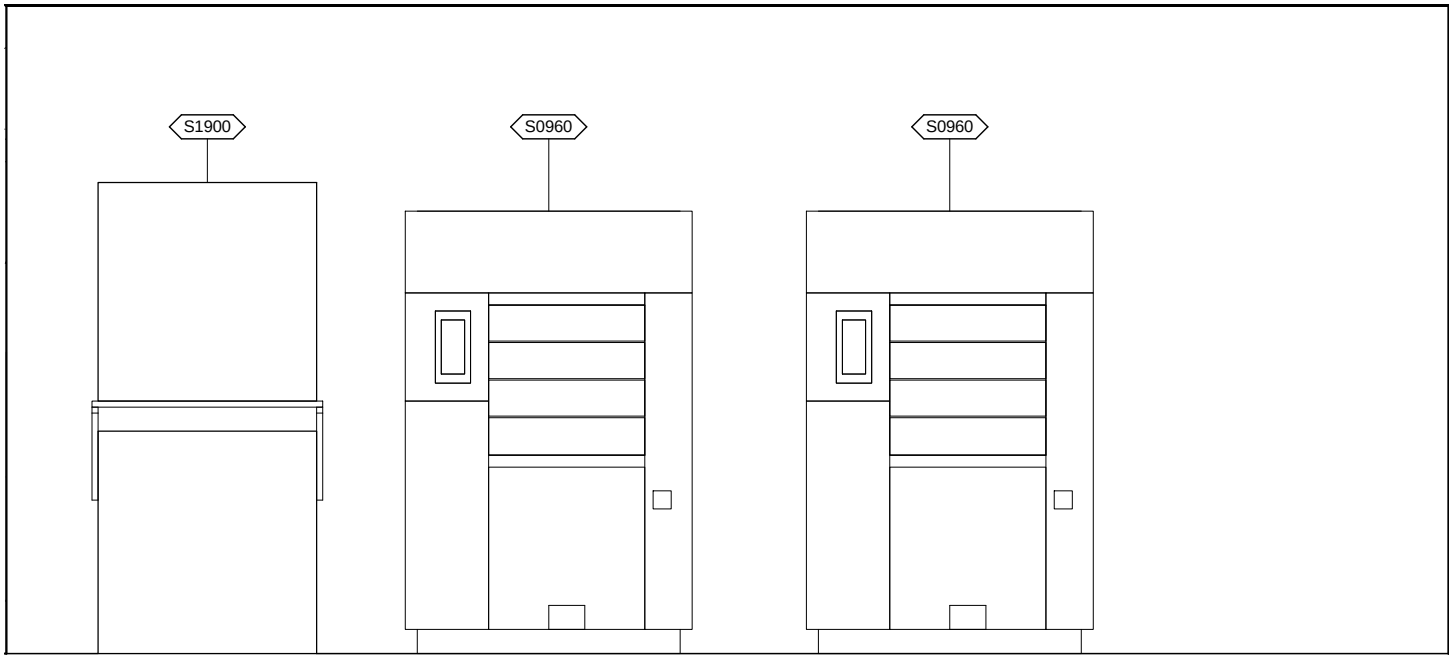

CSDE1 - WEST ELEVATION

Room Description: Workroom, Sterile Processing, Decontamination (CSDE1)	**NSF:** 360	CSDE1	
Sheet Description: Interior Room Elevations	**Scale:** 3/8" = 1'-0"	Sheet 5	of 7

CSDE1 - EQUIPMENT SCHEDULE

JSN	Nomenclature	Qty	LF	Logistics AR	NA	AF	VA	Utilities 1	2	3	4	5	6
A1195	Counter, Cleanup, With 2 or 3 Sinks	1		A	A	A	A	D	-	-	-	-	-
A5075	Dispenser, Soap, Disposable	1		C	C	C	C	-	-	-	-	-	-
A5080	Dispenser, Paper Towel, SS, Surface Mounted	1		A	A	A	A	-	-	-	-	-	-
A5107	Dispenser, Glove, Surgical/Examination, Wall Mntd	1		C	C	C	C	-	-	-	-	-	-
A5145	Hook, Garment, Double, SS, Surface Mounted	2		A	A	A	A	-	-	-	-	-	-
CT050	Countertop, Stainless Steel	1	3'-0"	A	A	A	A	-	-	-	-	-	-
CT050	Countertop, Stainless Steel	1	6'-0"	A	A	A	A	-	-	-	-	-	-
F3200	Clock, Battery, 12" Diameter	1		C	C	C	C	-	-	-	-	-	-
L2200	Hood, Fume, Floor Standing	1		A	A	A	A	I	B	-	-	-	E
M3070	Hamper, Linen, Mobile, w/Lid	1		C	C	C	C	-	-	-	-	-	-
M3072	Frame, Infectious Waste Bag w/Lid	1		C	C	C	C	-	-	-	-	-	-
P2000	Eyewash, Wall Mounted, Hands-Free	1		A	A	A	A	B	-	-	-	-	-
P2450	Valve, Mixing, Thermostatic	1		A	A	A	A	A	-	-	-	-	-
P3100	Lavatory, Vitreous China, Slab Type	1		A	A	A	A	D	-	-	-	-	-
S0960	Washer/Disinfector,STM,2DO,RCSD1WLL,26X24X24 Cham	2		A	C	C	C	F	G	D	A	-	E
S1900	Pass-through Window	1		C	C	C	C	-	-	-	-	-	-
S2640	Cleaner, Ultrasonic, Console, DBL CHMBR, CAB, F/S	1		A	A	A	A	F	F	-	-	-	-

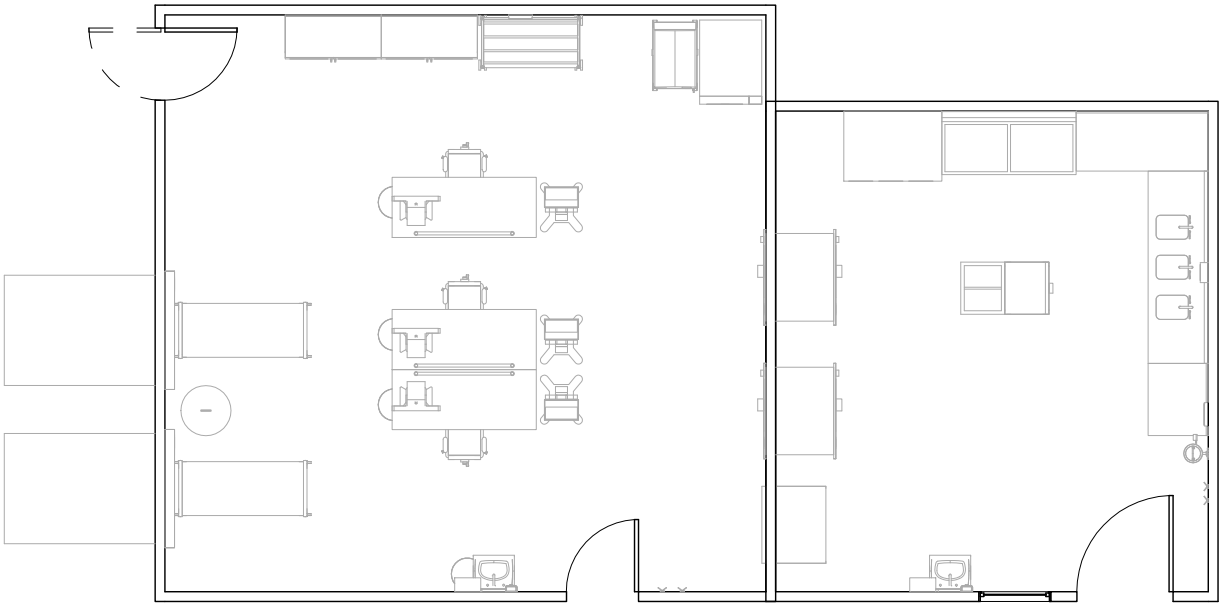

CSIA2 CSDE1

Room Description: Workroom, Sterile Processing, Decontamination (CSDE1)	**NSF:** 360	CSDE1	
Sheet Description: Flow Diagram	**Scale:** 1/8" = 1'-0"	Sheet 7	of 7