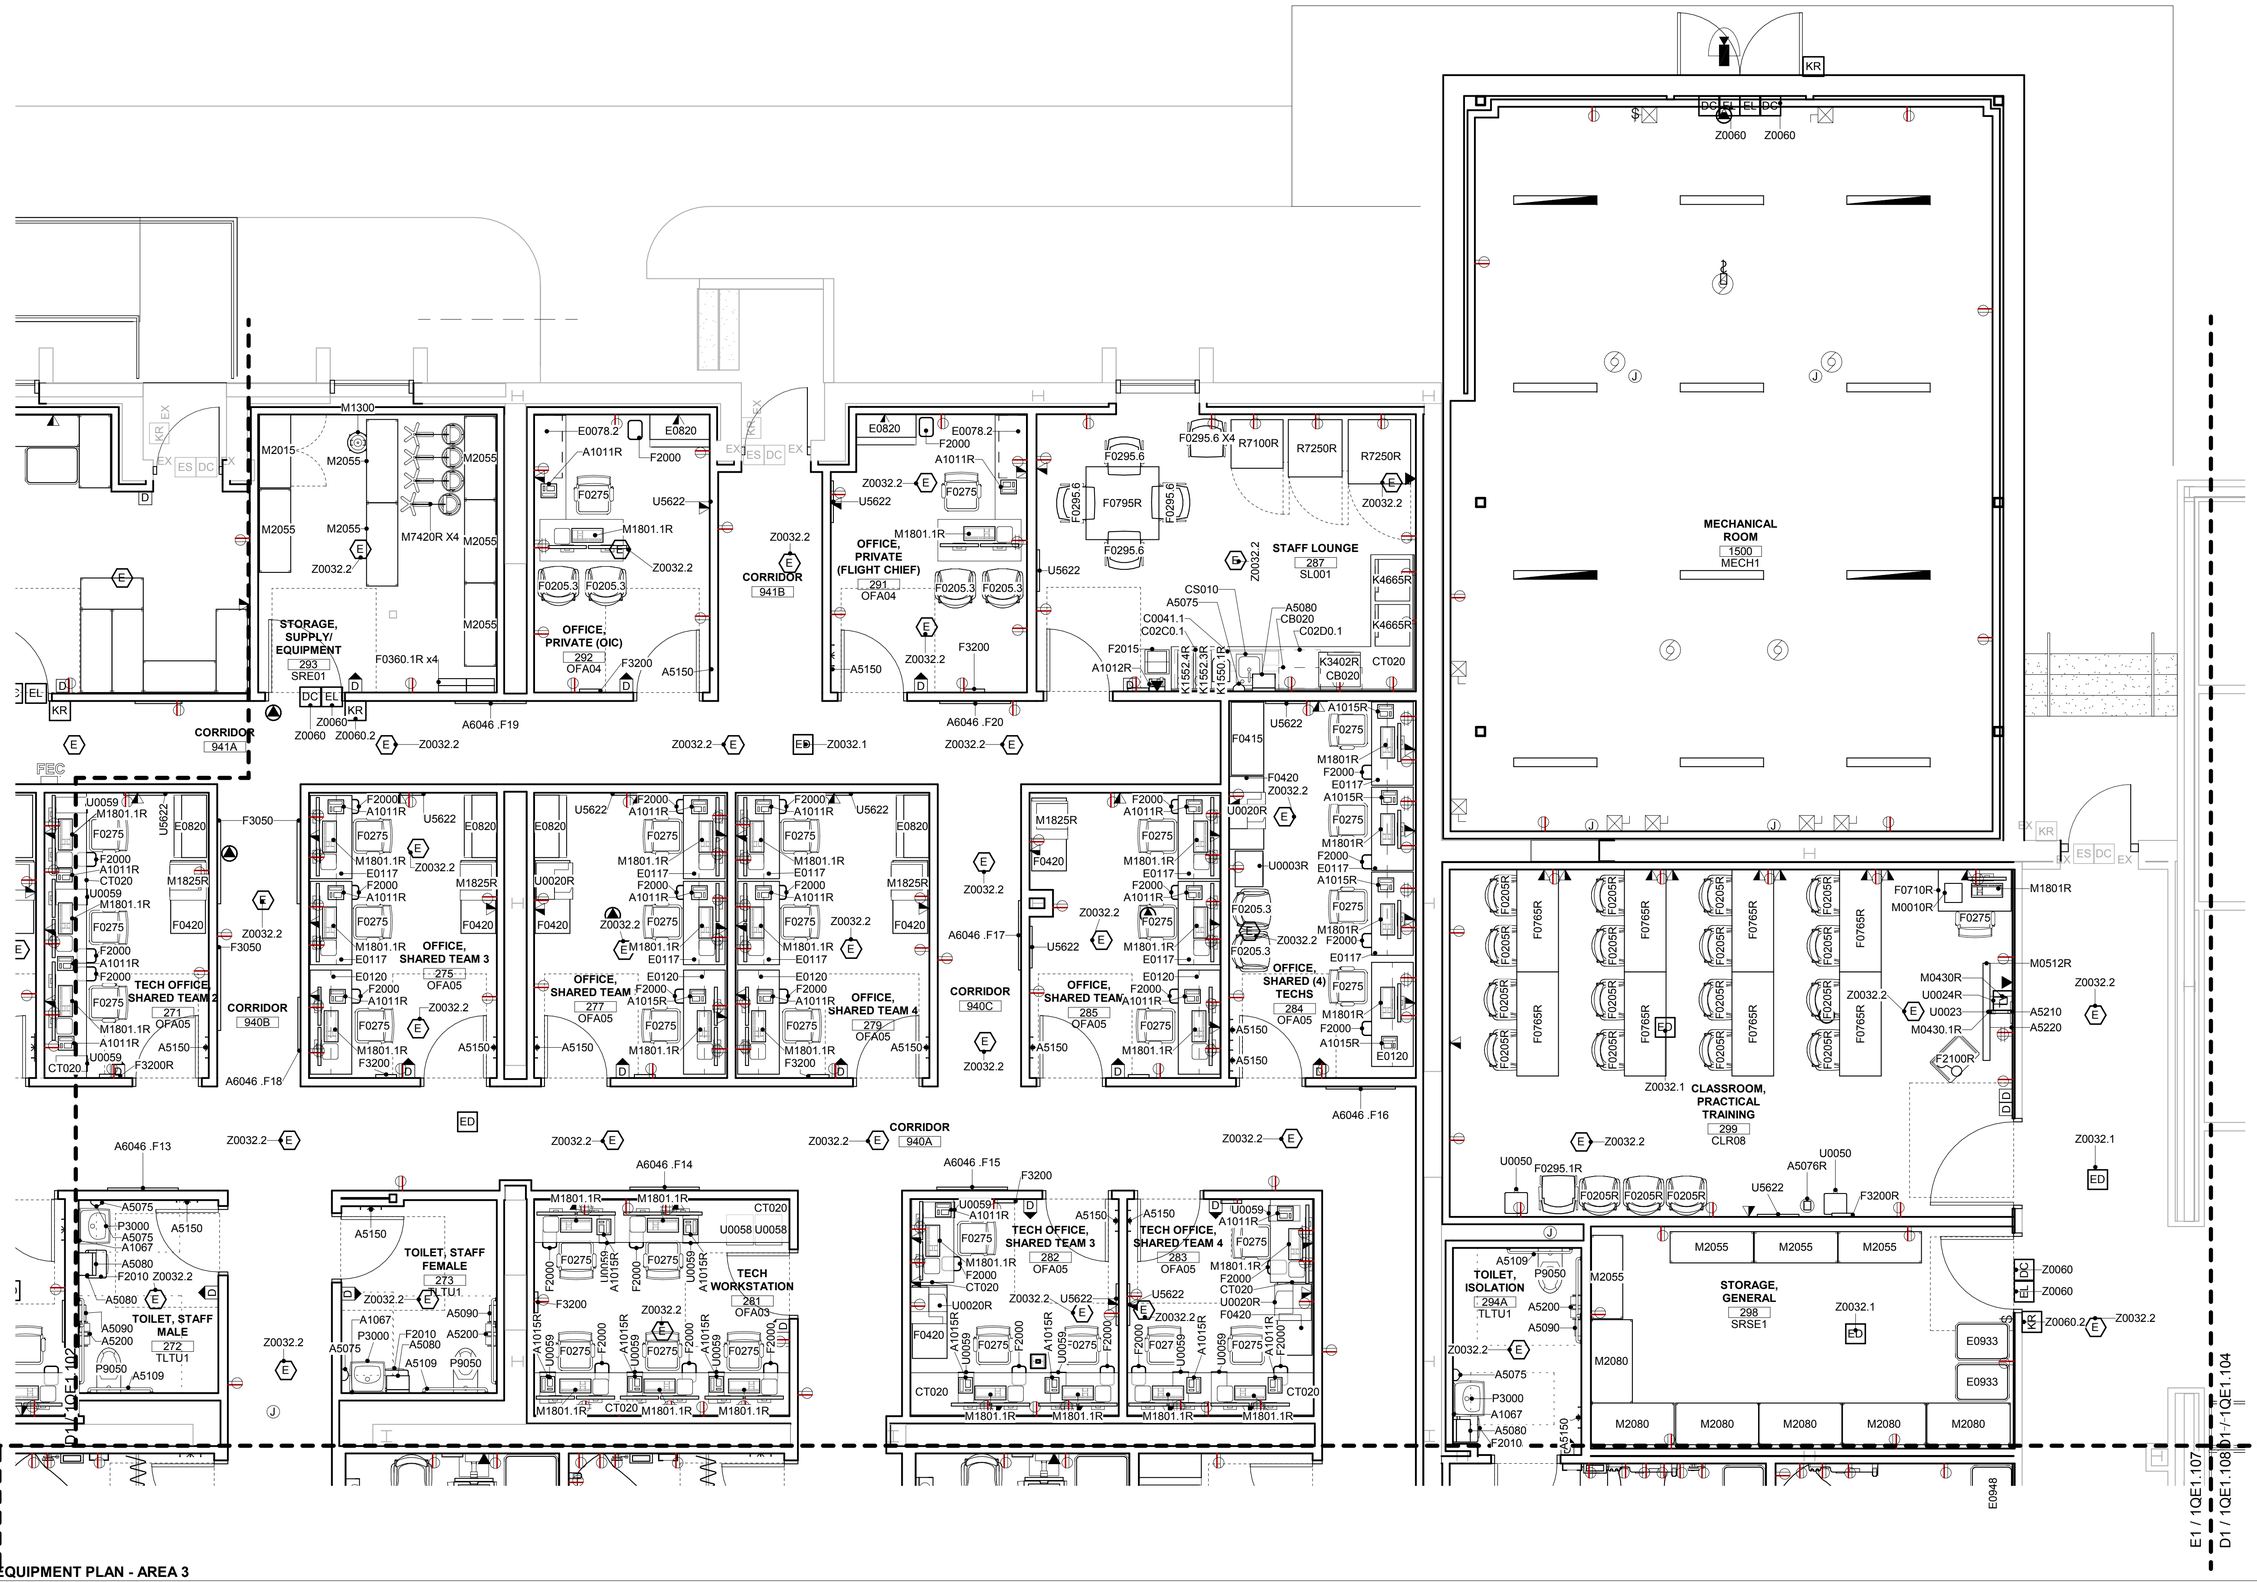

D1 FIRST FLOOR EQUIPMENT PLAN - AREA 3

SCALE: 1/4" = 1'-0"