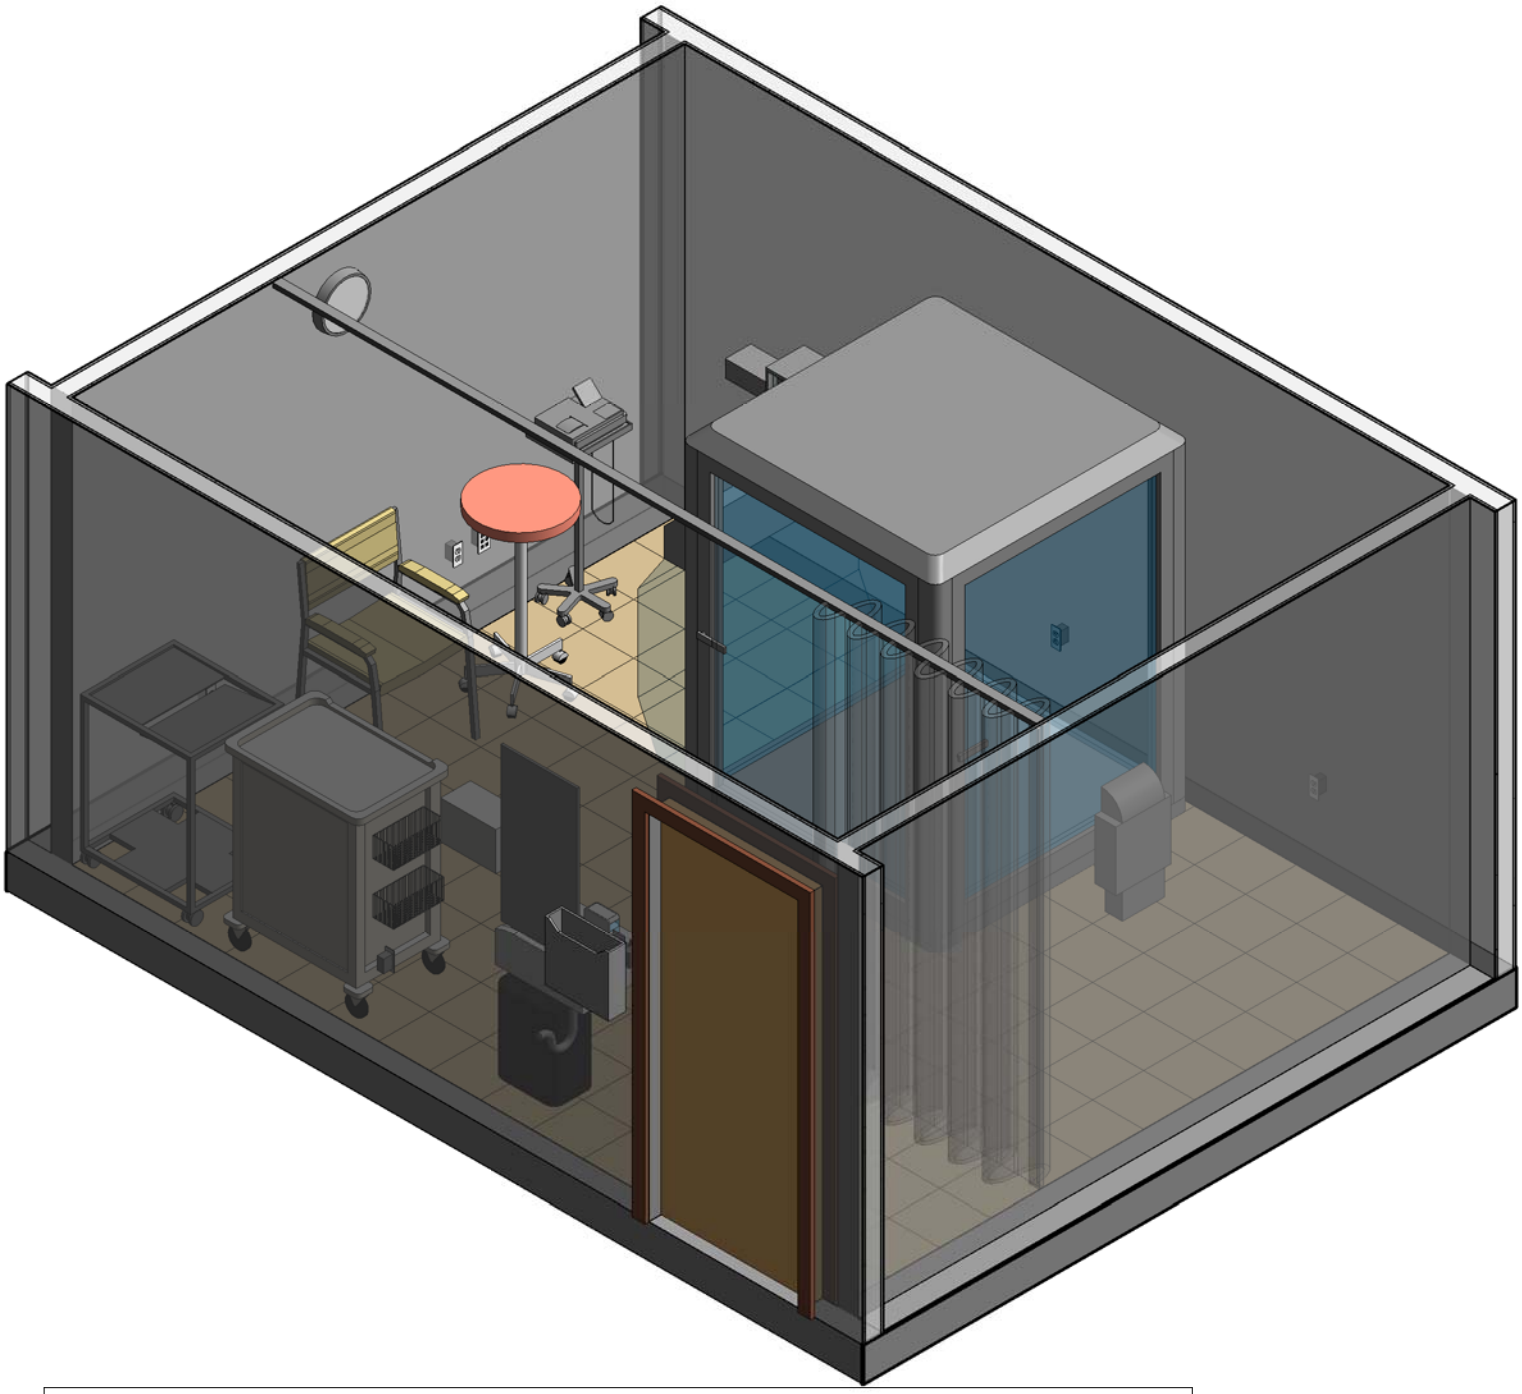

OPPS1 - INTERIOR DESIGN									
Floor Finish		Wall Finish		Ceiling Finish		Room Height	Room Noise		
Preferred	Alternate	Preferred	Alternate	Preferred	Alternate	ft - in	Min NC	Max NC	SC
VT		GPT		AT1	-	8' - 0"	30	35	45

OPPS1 - DOOR SCHEDULE					
			Height	Width	
Mark	Type	Count	ft - in	ft - in	Notes
A	Single-Flush	1	7' - 0"	3' - 0"	

Room Description: Pulmonary Function Testing	**NSF:** 180	OPPS1	
Plate Description: Room/Equipment Isometric	**Scale:**	Sheet 1	of 5

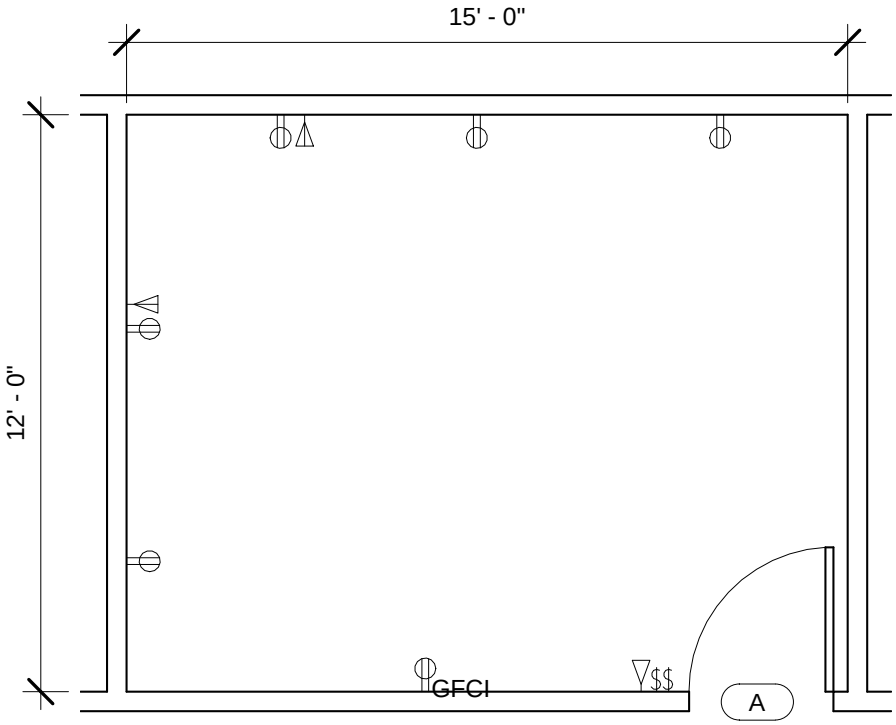

OPPS1 - FLOOR PLAN

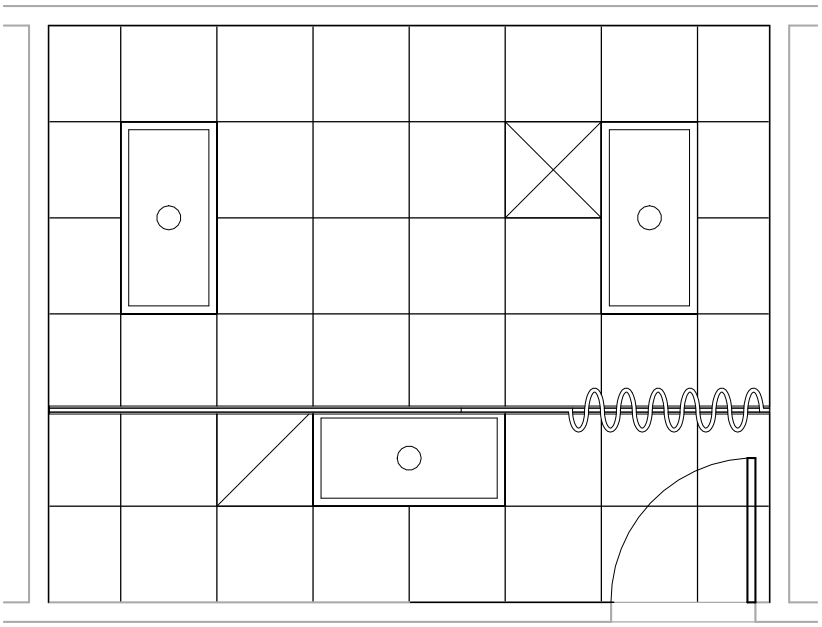

OPPS1 - CEILING PLAN

Room Description: Pulmonary Function Testing	**NSF:** 180	OPPS1	
Plate Description: Floor & Ceiling Plans	**Scale:** 1/4" = 1'-0"	Sheet 2	of 5

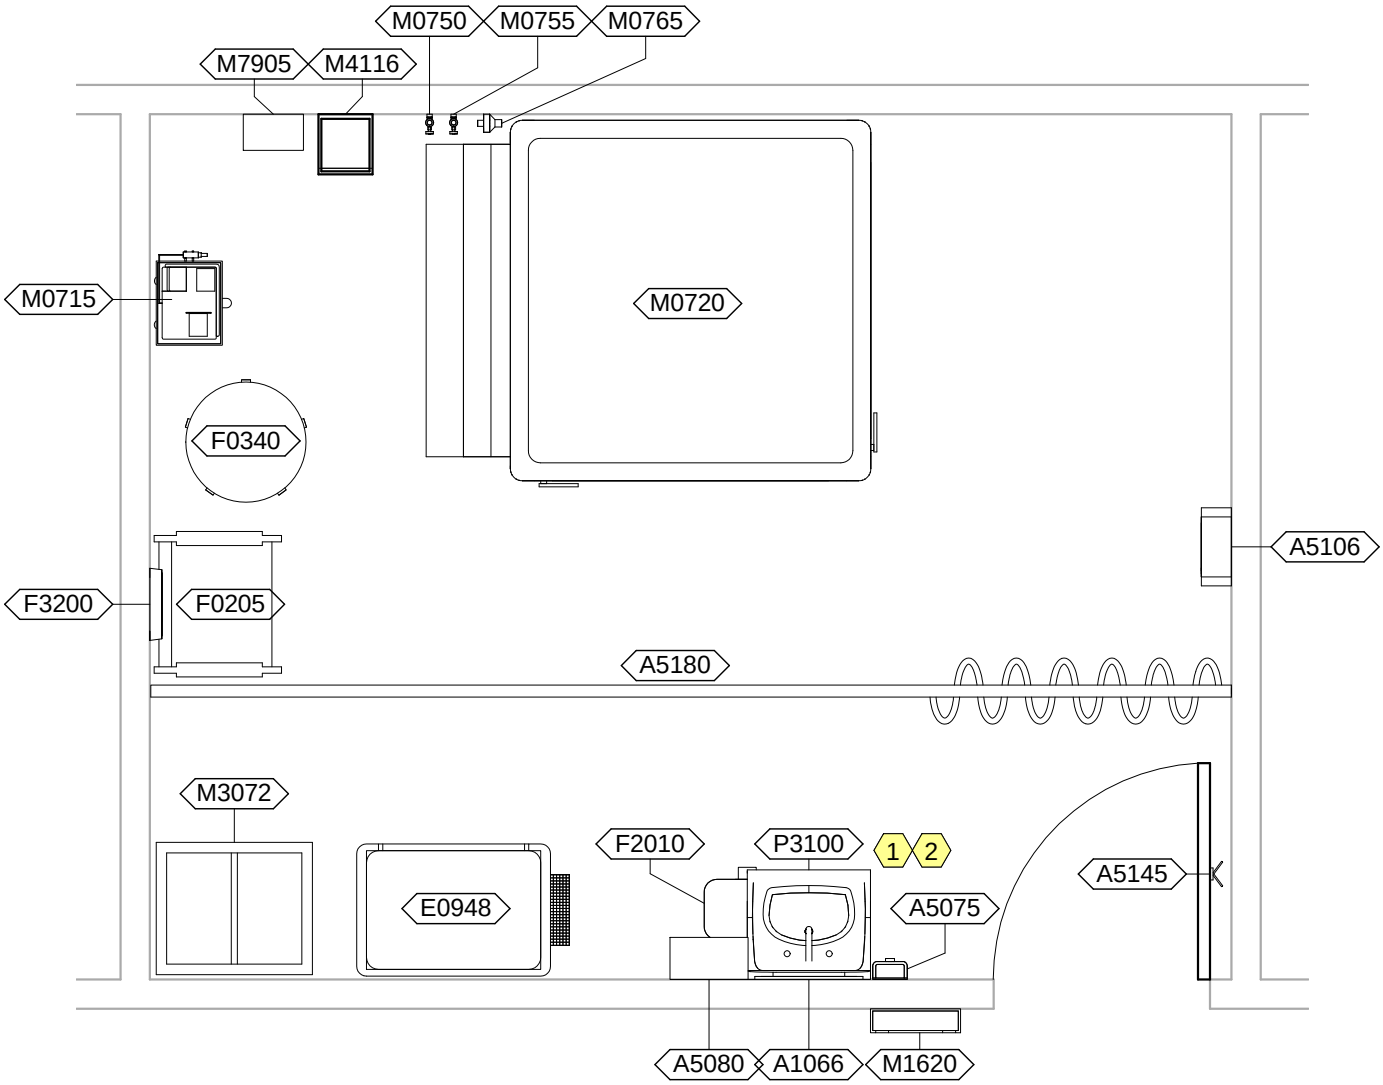

OPPS1 - NOTES

1 JSN P3200, Lavatory Electronic, may be used instead of JSN P3100, Lavatory. For the JSN P3200, Lavatory Electronic, provide either battery power or hard wired connection.

2 JSN P8710, Utility Center, shall be included in Navy projects only.

Room Description: Pulmonary Function Testing	**NSF:** 180	OPPS1	
Plate Description: Equipment Plan	**Scale:** 3/8" = 1'-0"	Sheet 3	of 5

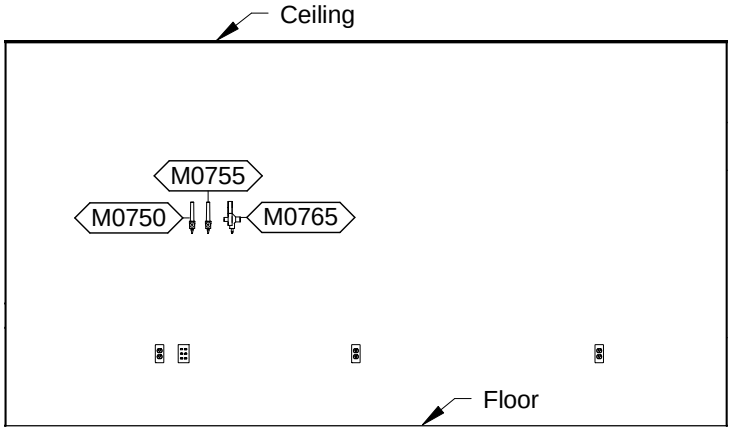

OPPS1 - PLAN NORTH

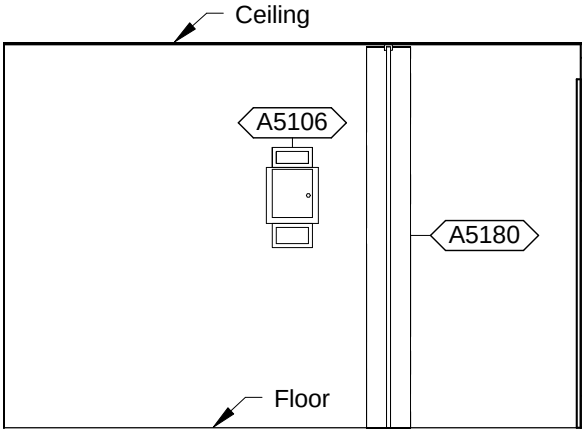

OPPS1 - PLAN EAST

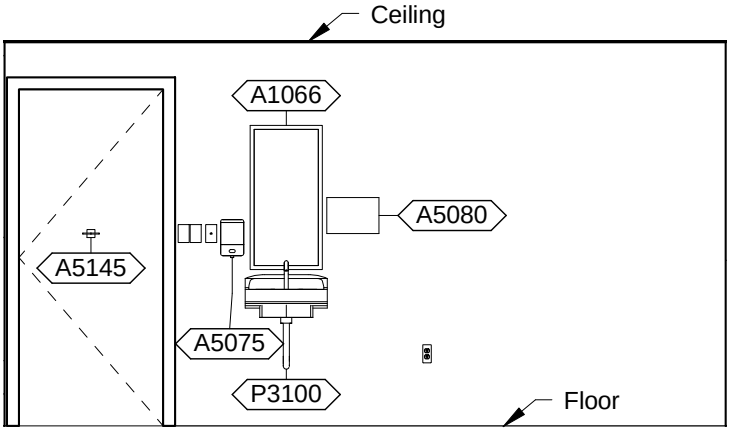

OPPS1 - PLAN SOUTH

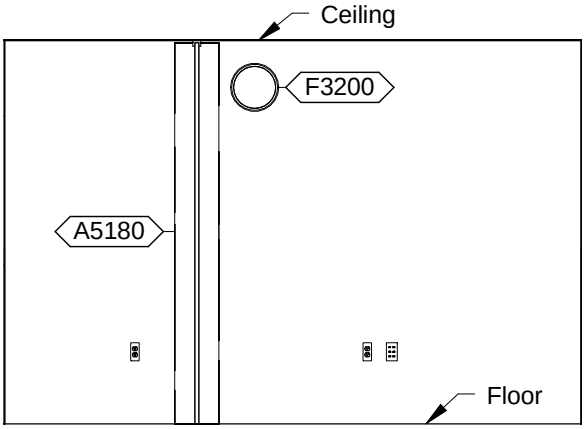

OPPS1 - PLAN WEST

Room Description: Pulmonary Function Testing	**NSF:** 180	OPPS1	
Plate Description: Interior Room Elevations	**Scale:** 1/4" = 1'-0"	Sheet 4	of 5

OPPS1 - EQUIPMENT SCHEDULE

JSN	Nomenclature	Qty	Logistics AR	NA	AF	VA	Utilities 1	2	3	4	5	6
A1066	Mirror, Float Glass, With SS Frame	1	A	A	A	A	-	-	-	-	-	-
A5075	Dispenser, Soap, Disposable	1	C	C	C	C	-	-	-	-	-	-
A5080	Dispenser, Paper Towel, SS, Surface Mounted	1	A	A	A	A	-	-	-	-	-	-
A5106	Waste Disposal Unit, Sharps w/Glove Dispenser	1	C	A	C	C	-	-	-	-	-	-
A5145	Hook, Garment, Double, SS, Surface Mounted	1	A	A	A	A	-	-	-	-	-	-
A5180	Track, Cubicle, Surface Mounted, With Curtain	1	A	A	A	A	-	-	-	-	-	-
E0948	Cart, General Storage, Mobile, 42"H x 32"W x 22"D	1	C	C	C	C	-	-	-	-	-	-
F0205	Chair, Side With Arms	1	C	C	C	C	-	-	-	-	-	-
F0340	Stool, Self Adjusting	1	C	C	C	C	-	-	-	-	-	-
F2010	Basket, Wastepaper, Step-On	1	C	C	C	C	-	-	-	-	-	-
F3200	Clock, Battery, 12" Diameter	1	C	C	C	C	-	-	-	-	-	-
M0715	Pulmonary Function Analyzer, Portable	1	C	C	C	C	-	A	-	-	-	-
M0720	Analyzer, Pulmonary Function, w/Computer	1	C	C	C	C	-	A	F	-	-	F
M0750	Flowmeter, Air, Connect w/50 PSI Supply	1	C	C	C	C	-	-	K	-	-	-
M0755	Flowmeter, Oxygen, Low Flow	1	C	C	C	C	-	-	A	-	-	-
M0765	Regulator, Vacuum	1	C	C	C	C	-	-	B	-	-	-
M1620	Holder, Chart, Patient, Wall or Door Mounted	1	A	A	A	A	-	-	-	-	-	-
M3072	Frame, Infectious Waste Bag w/Lid	1	C	C	C	C	-	-	-	-	-	-
M4116	Monitor, Vital Signs	1	C	C	C	C	-	A	-	-	-	-
M7905	Oximeter, Pulse	1	C	C	C	C	-	A	-	-	-	-
P3100	Lavatory, Vitreous China, Slab Type	1	A	A	A	A	D	-	-	-	-	-

OPPS1 - DATA/TELEPHONE EQUIPMENT

JSN	Nomenclature	Qty	Logistics AR	NA	AF	VA
A1010	Telecommunication Outlet	2	A	A	A	A
A1014	Telephone, Wall Mounted, 1 Line, with Speaker	1	A	A	A	A